WinTech 2500 WINDOW SYSTEMS

PRE-ASSEMBLED DETAILS and Applications

FOR WALL PANELS UP TO 1 1/2"

HALF SCALE DETAILS

KEY:
- FIXED
- XO HORIZONTAL SLIDER
- FIXED OVER PROJECT-IN VENT

ELEVATIONS SHOWN AS VIEWED FROM EXTERIOR

WD = EXACT WINDOW DIMENSION
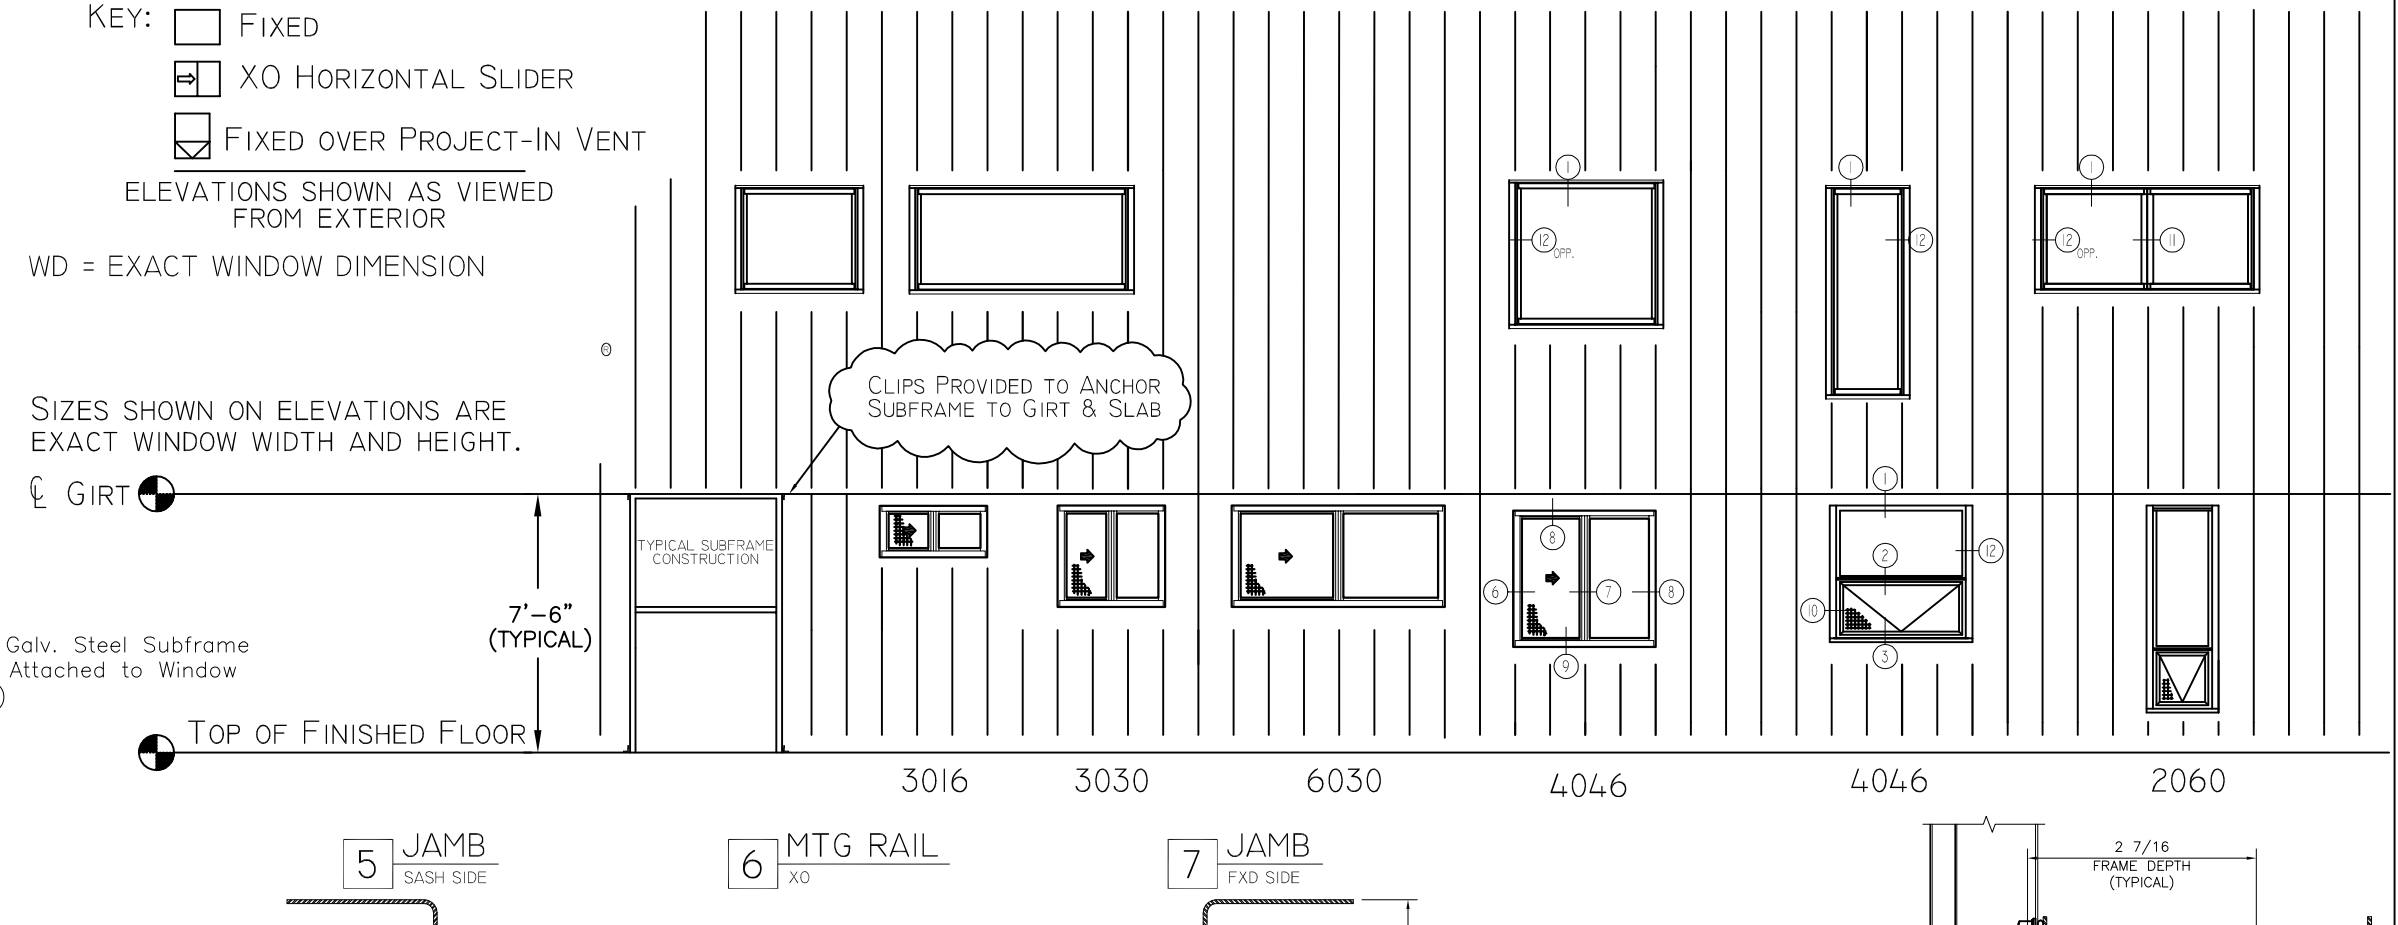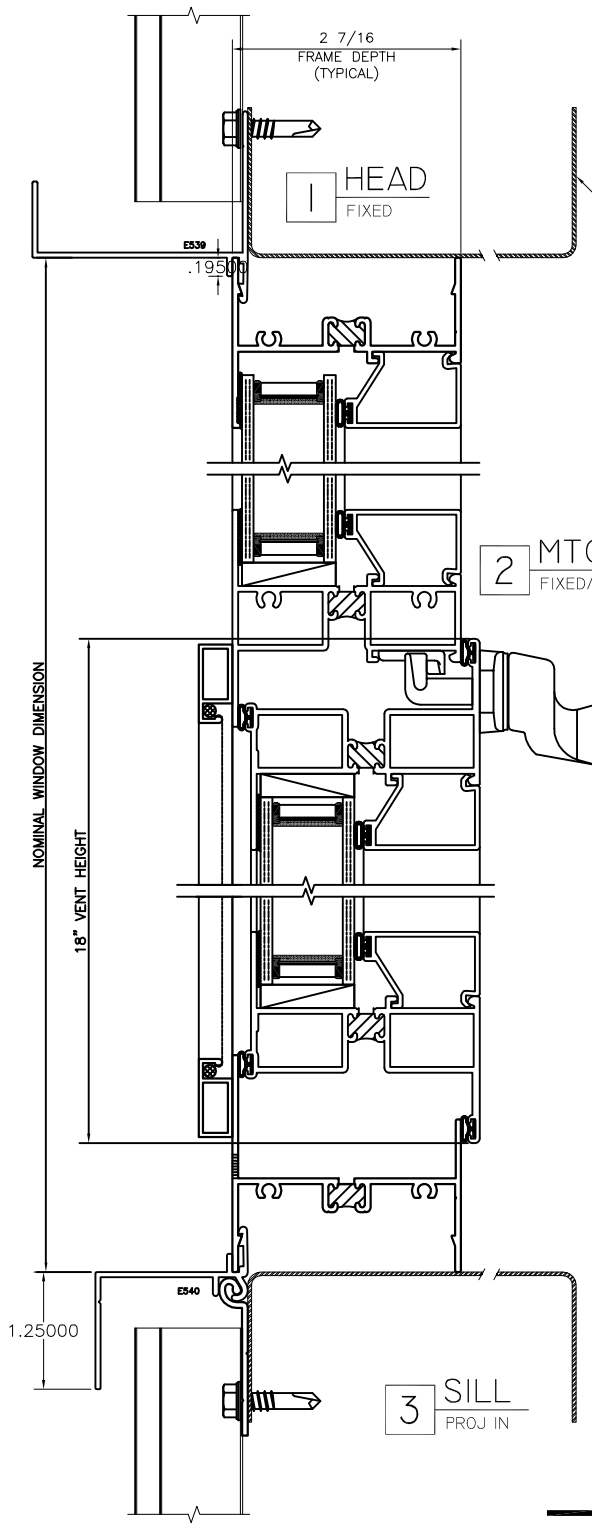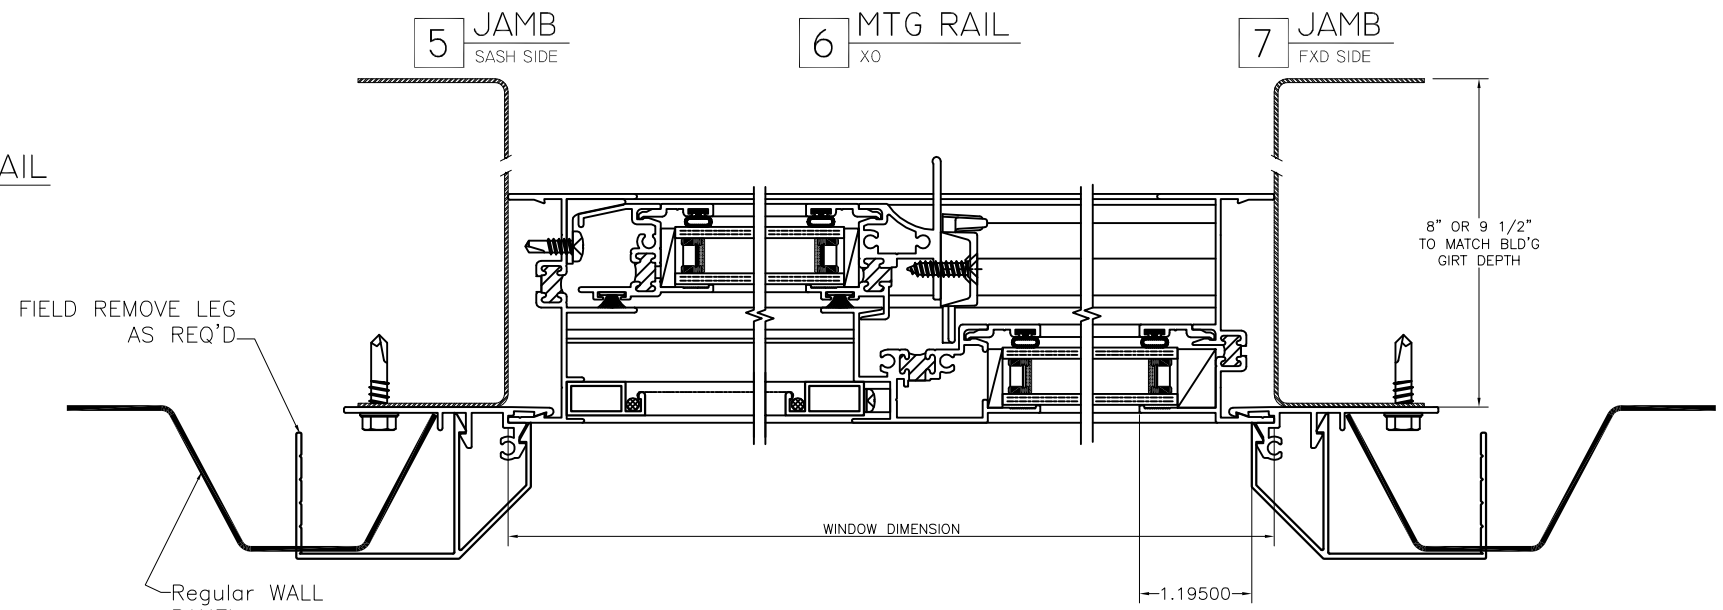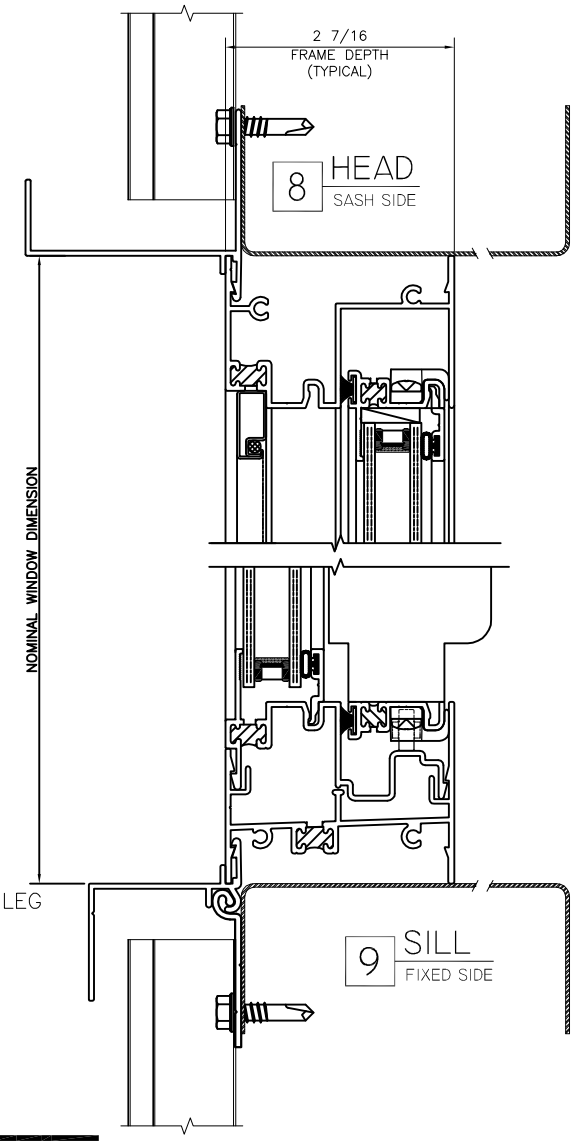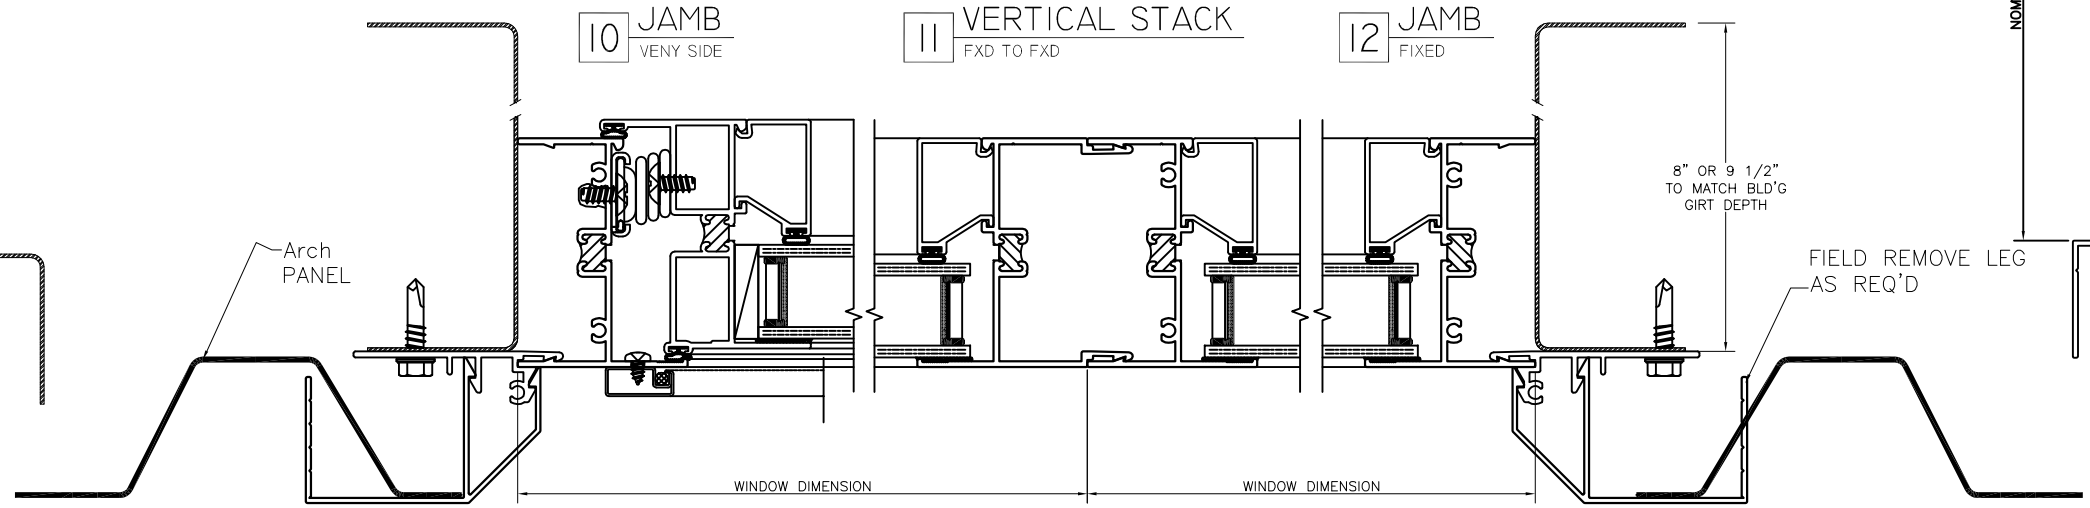
SIZES SHOWN ON ELEVATIONS ARE EXACT WINDOW WIDTH AND HEIGHT.